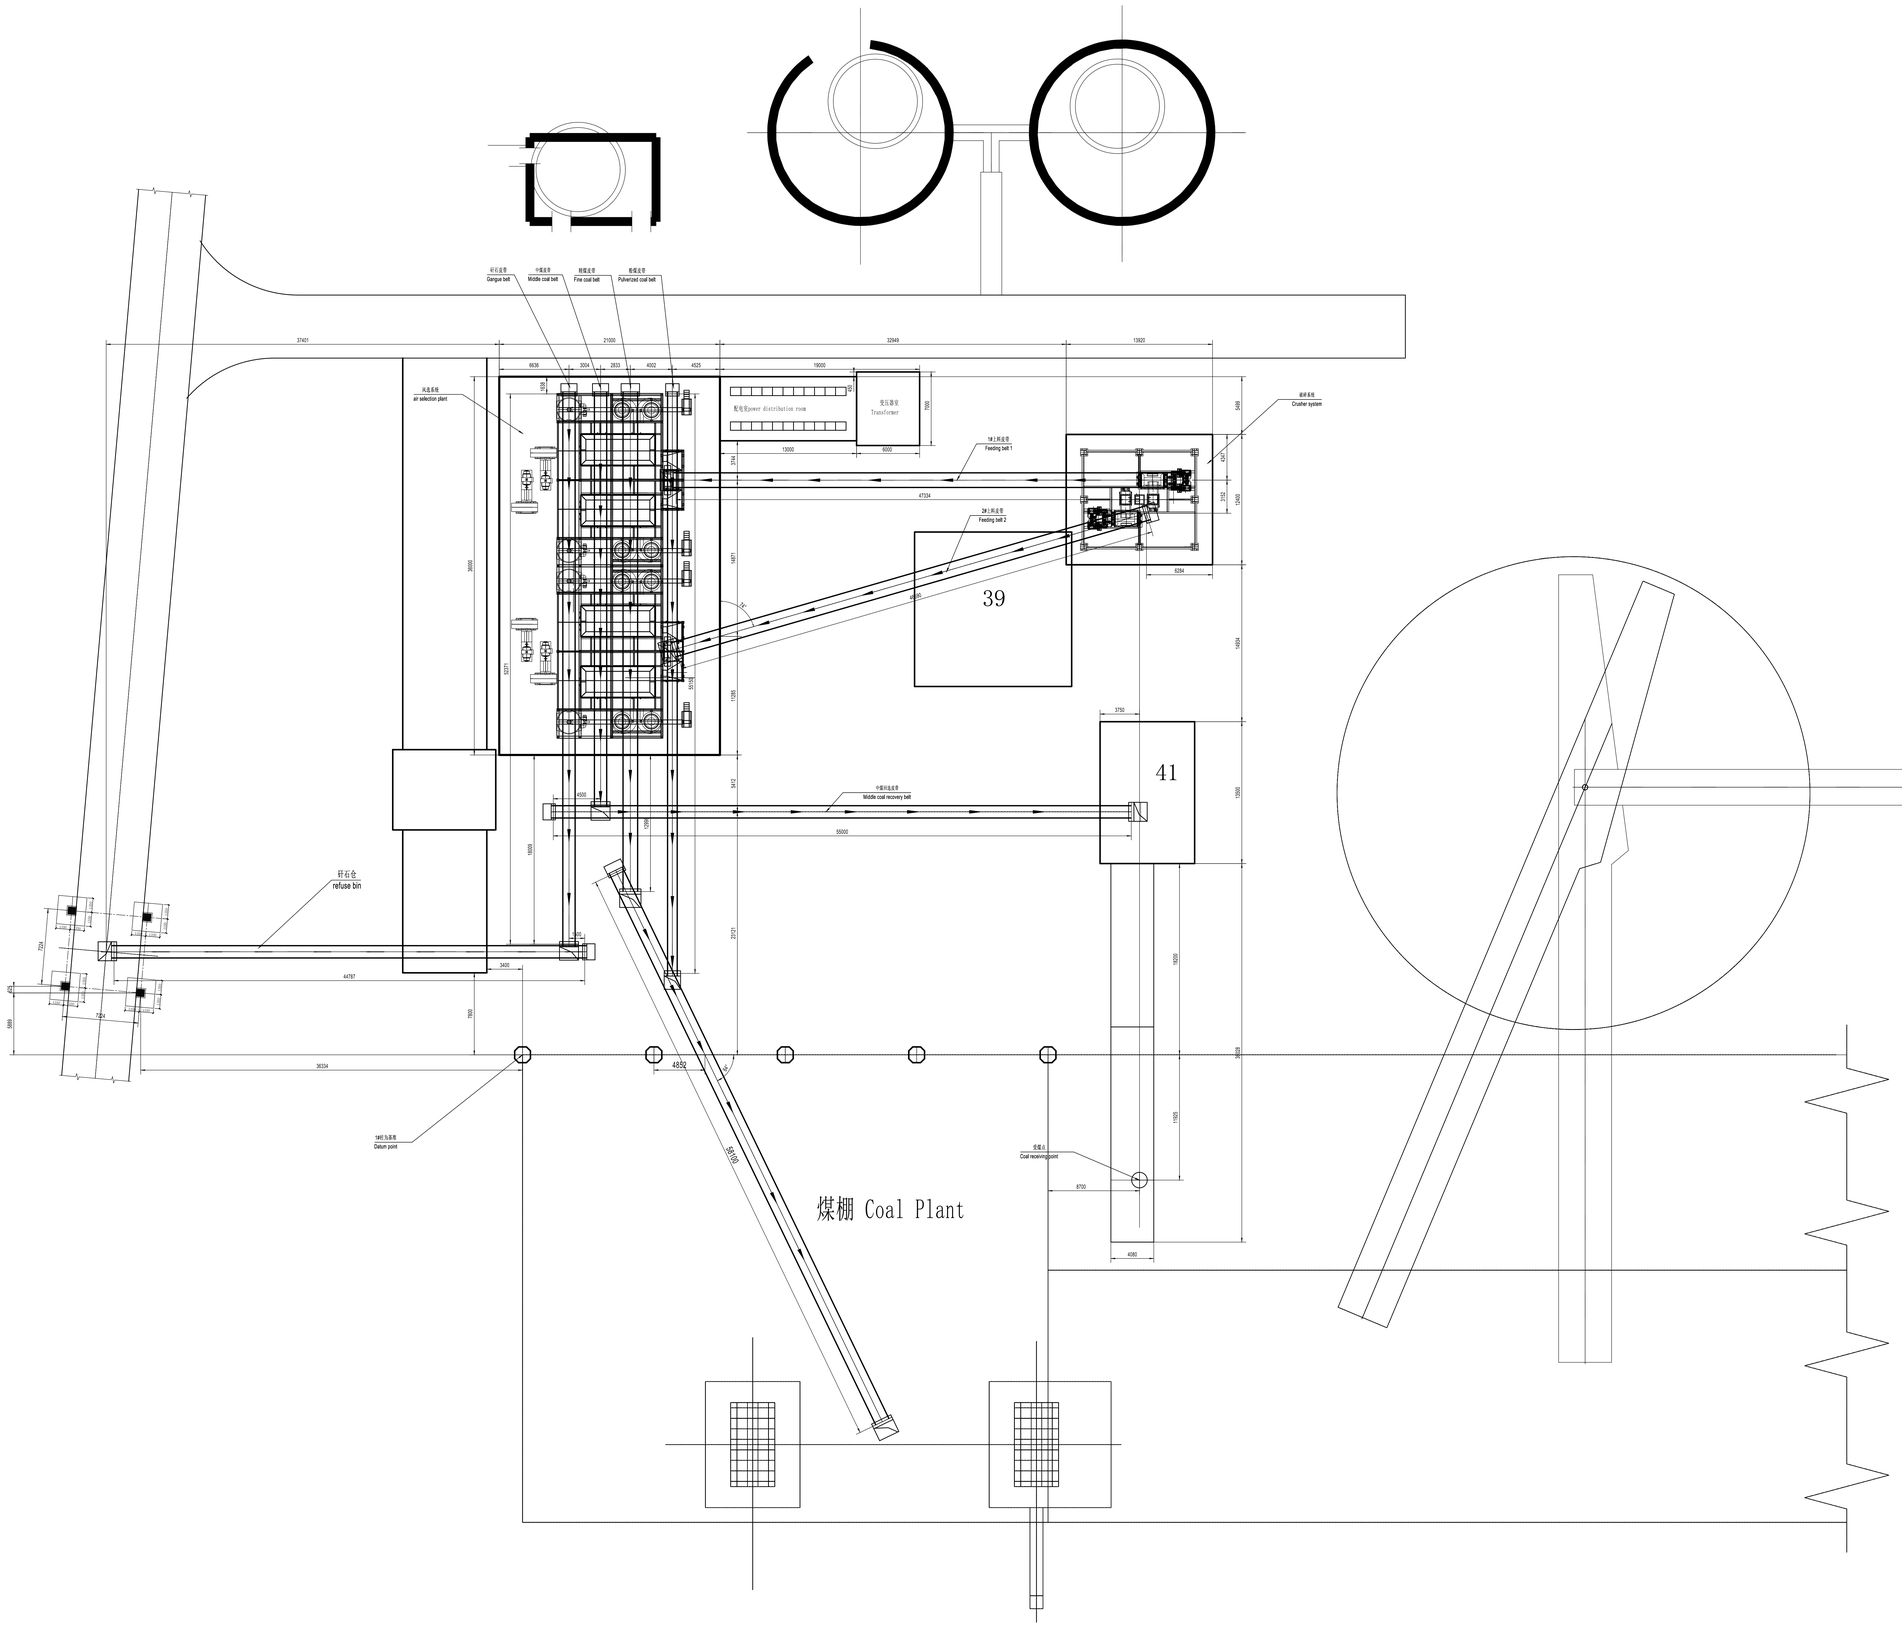

OWNER	Companhia de Geração Térmica de Energia Elétrica
EPC CONTRACTOR	CITIC International Contracting Inc.
PROJECT	Brazilian Candiota II Phase C Dry Coal Preparation Project
CGTEE DWG NO	SIZE A0

天地（唐山）矿业科技有限公司

巴西坎迪奥塔干法选煤项目 PROJECT DETAIL DESIGN STAGE

COPYRIGHT (C)
USED FOR THE PROJECT ONLY.
TSMC RESERVES THE RIGHT OF
RECOURSE AGAINST INFRINGEMENT.

总平面布置图图
General layout of coal preparation plant

UNITS | SCALE 1:200 | DWG. NO. FX-48A-Design-02 | SHEET OF | REV.

FX-48A-Design-02