GENERAL ARRANGEMENT

SAMSUNG ENSCO/ABS

PROFILE (PORT SIDE)

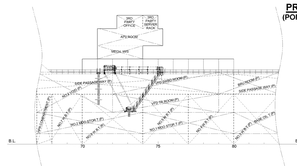

PROFILE

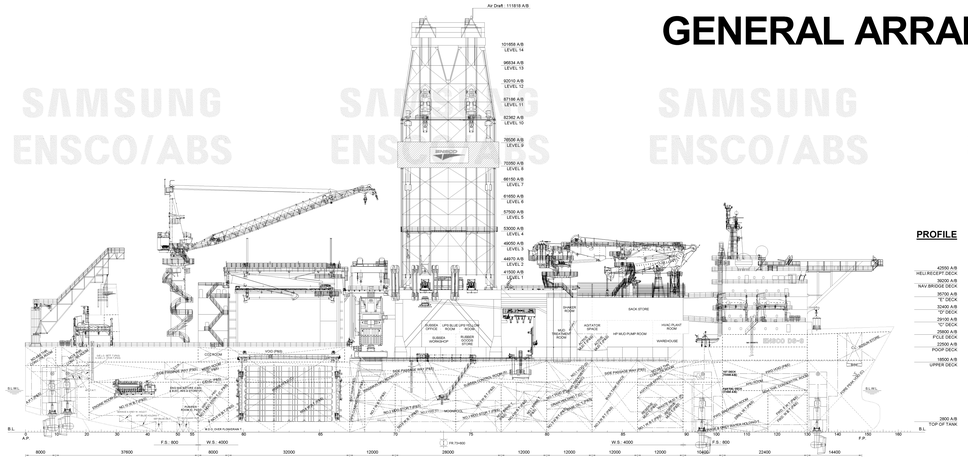

RIG ROOF PLAN

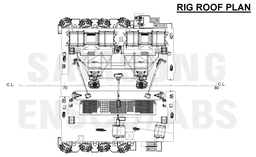

DRILL FLOOR PLAN (37.5 m A/B)

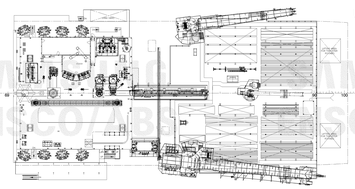

C - DECK PLAN

TOP - DECK PLAN

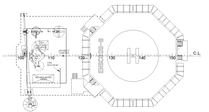

FR. 70-77 SECTION (LOOKING FWD)

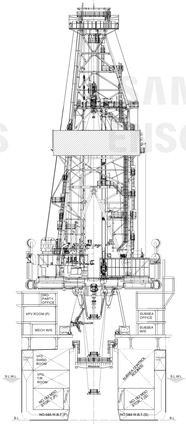

FR. 117 SECTION (LOOKING FWD)

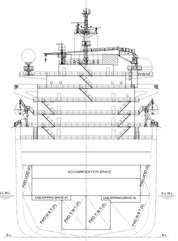

STRINGER 3 PLAN

FUNNEL TOP PLAN

B - DECK PLAN

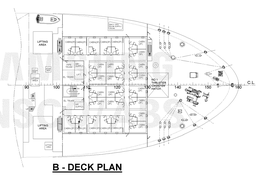

HELI. RECEPTION - DECK PLAN

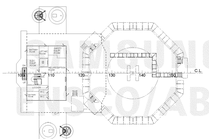

DECK PLAN (29.5 m A/B)

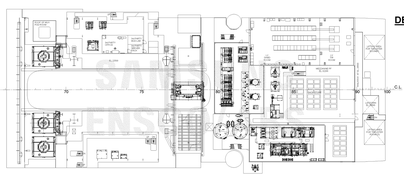

STRINGER 1 PLAN

STRINGER 2 PLAN

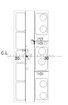

DECK PLAN (22.5 m A/B)

1ST DECK PLAN

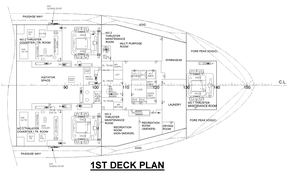

NAV. - DECK PLAN

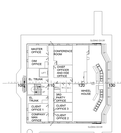

DECK PLAN (26.0 m A/B)

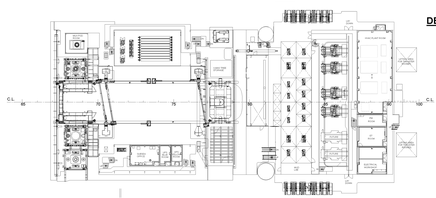

2ND DECK PLAN

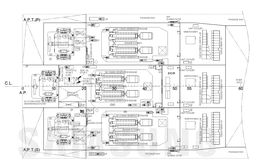

UPPER DECK PLAN (18.5 m A/B)

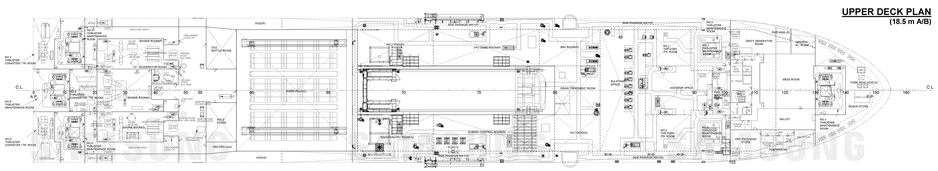

PARTIAL DECK PLAN

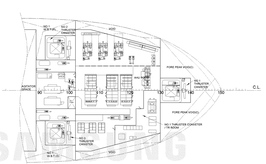

E - DECK PLAN

FR. 59-67 SECTION (LOOKING FWD)

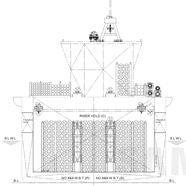

FR. 77-79 SECTION (LOOKING FWD)

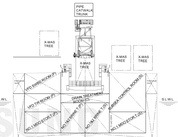

3RD DECK PLAN

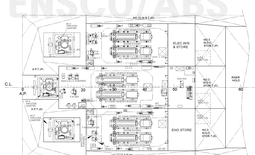

TANK TOP PLAN

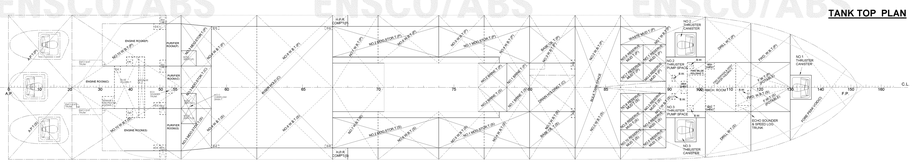

3RD DECK PLAN

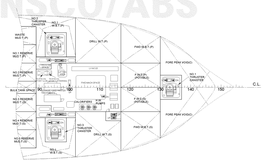

D - DECK PLAN

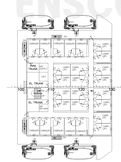

FR. 80-83 SECTION (LOOKING FWD)

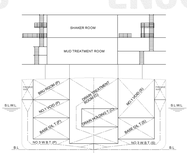

FR. 86-89 SECTION (LOOKING FWD)

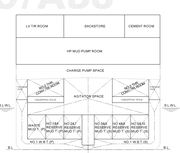

PLAN HISTORY

Rev.	Date	Reason for issue	Prepared by	Checked by	Approved by
-	18 Mar. 2015	Prepared by General Design	S.D.Moon	J.M.Lee	Y.H.Kim

PRINCIPAL DIMENSIONS

LENGTH O. A. (EXCLUDING HELI. DECK)	229.423 m
LENGTH B. P.	220.8 m
BREADTH (MOULDED)	38.0 m
DEPTH (MOULDED)	18.5 m
SCANTLING DRAUGHT (MOULDED)	12.0 m
OPERATING DRAUGHT (MOULDED)	11.0 m
TRANSIT DRAUGHT (MOULDED)	9.5 m

Registration : MARSHALL ISLANDS

		2062	9666572
		Hull No.	IMO No.

This document is the property of SAMSUNG HEAVY IND. CO., LTD., and must in no case wholly or partially be copied, shown or given to the third party without SAMSUNG's consent.

Department :	Ship Type :	Class :
General Design	79K Drillship	ABS
Hull No. : 2062	Ship name : ENSCO DS-9	
Approved by : Y.H.Kim	Document Title : FINAL GENERAL ARRANGEMENT	
Checked by : J.M.Lee		
Prepared by : S.D.Moon	Buyer's Document No. :	
SAMSUNG HEAVY IND. CO., LTD. GEOJE SHIPYARD, KOREA	Builder's Document No. : PF10110	Rev. No. : -
	Scale : 1/400 Unit : mm	Consolidated No. : GY-04

SIZE : 841 X 1700

CONFIDENTIAL : Unauthorized use or disclosure of this material results in civil or criminal liabilities.